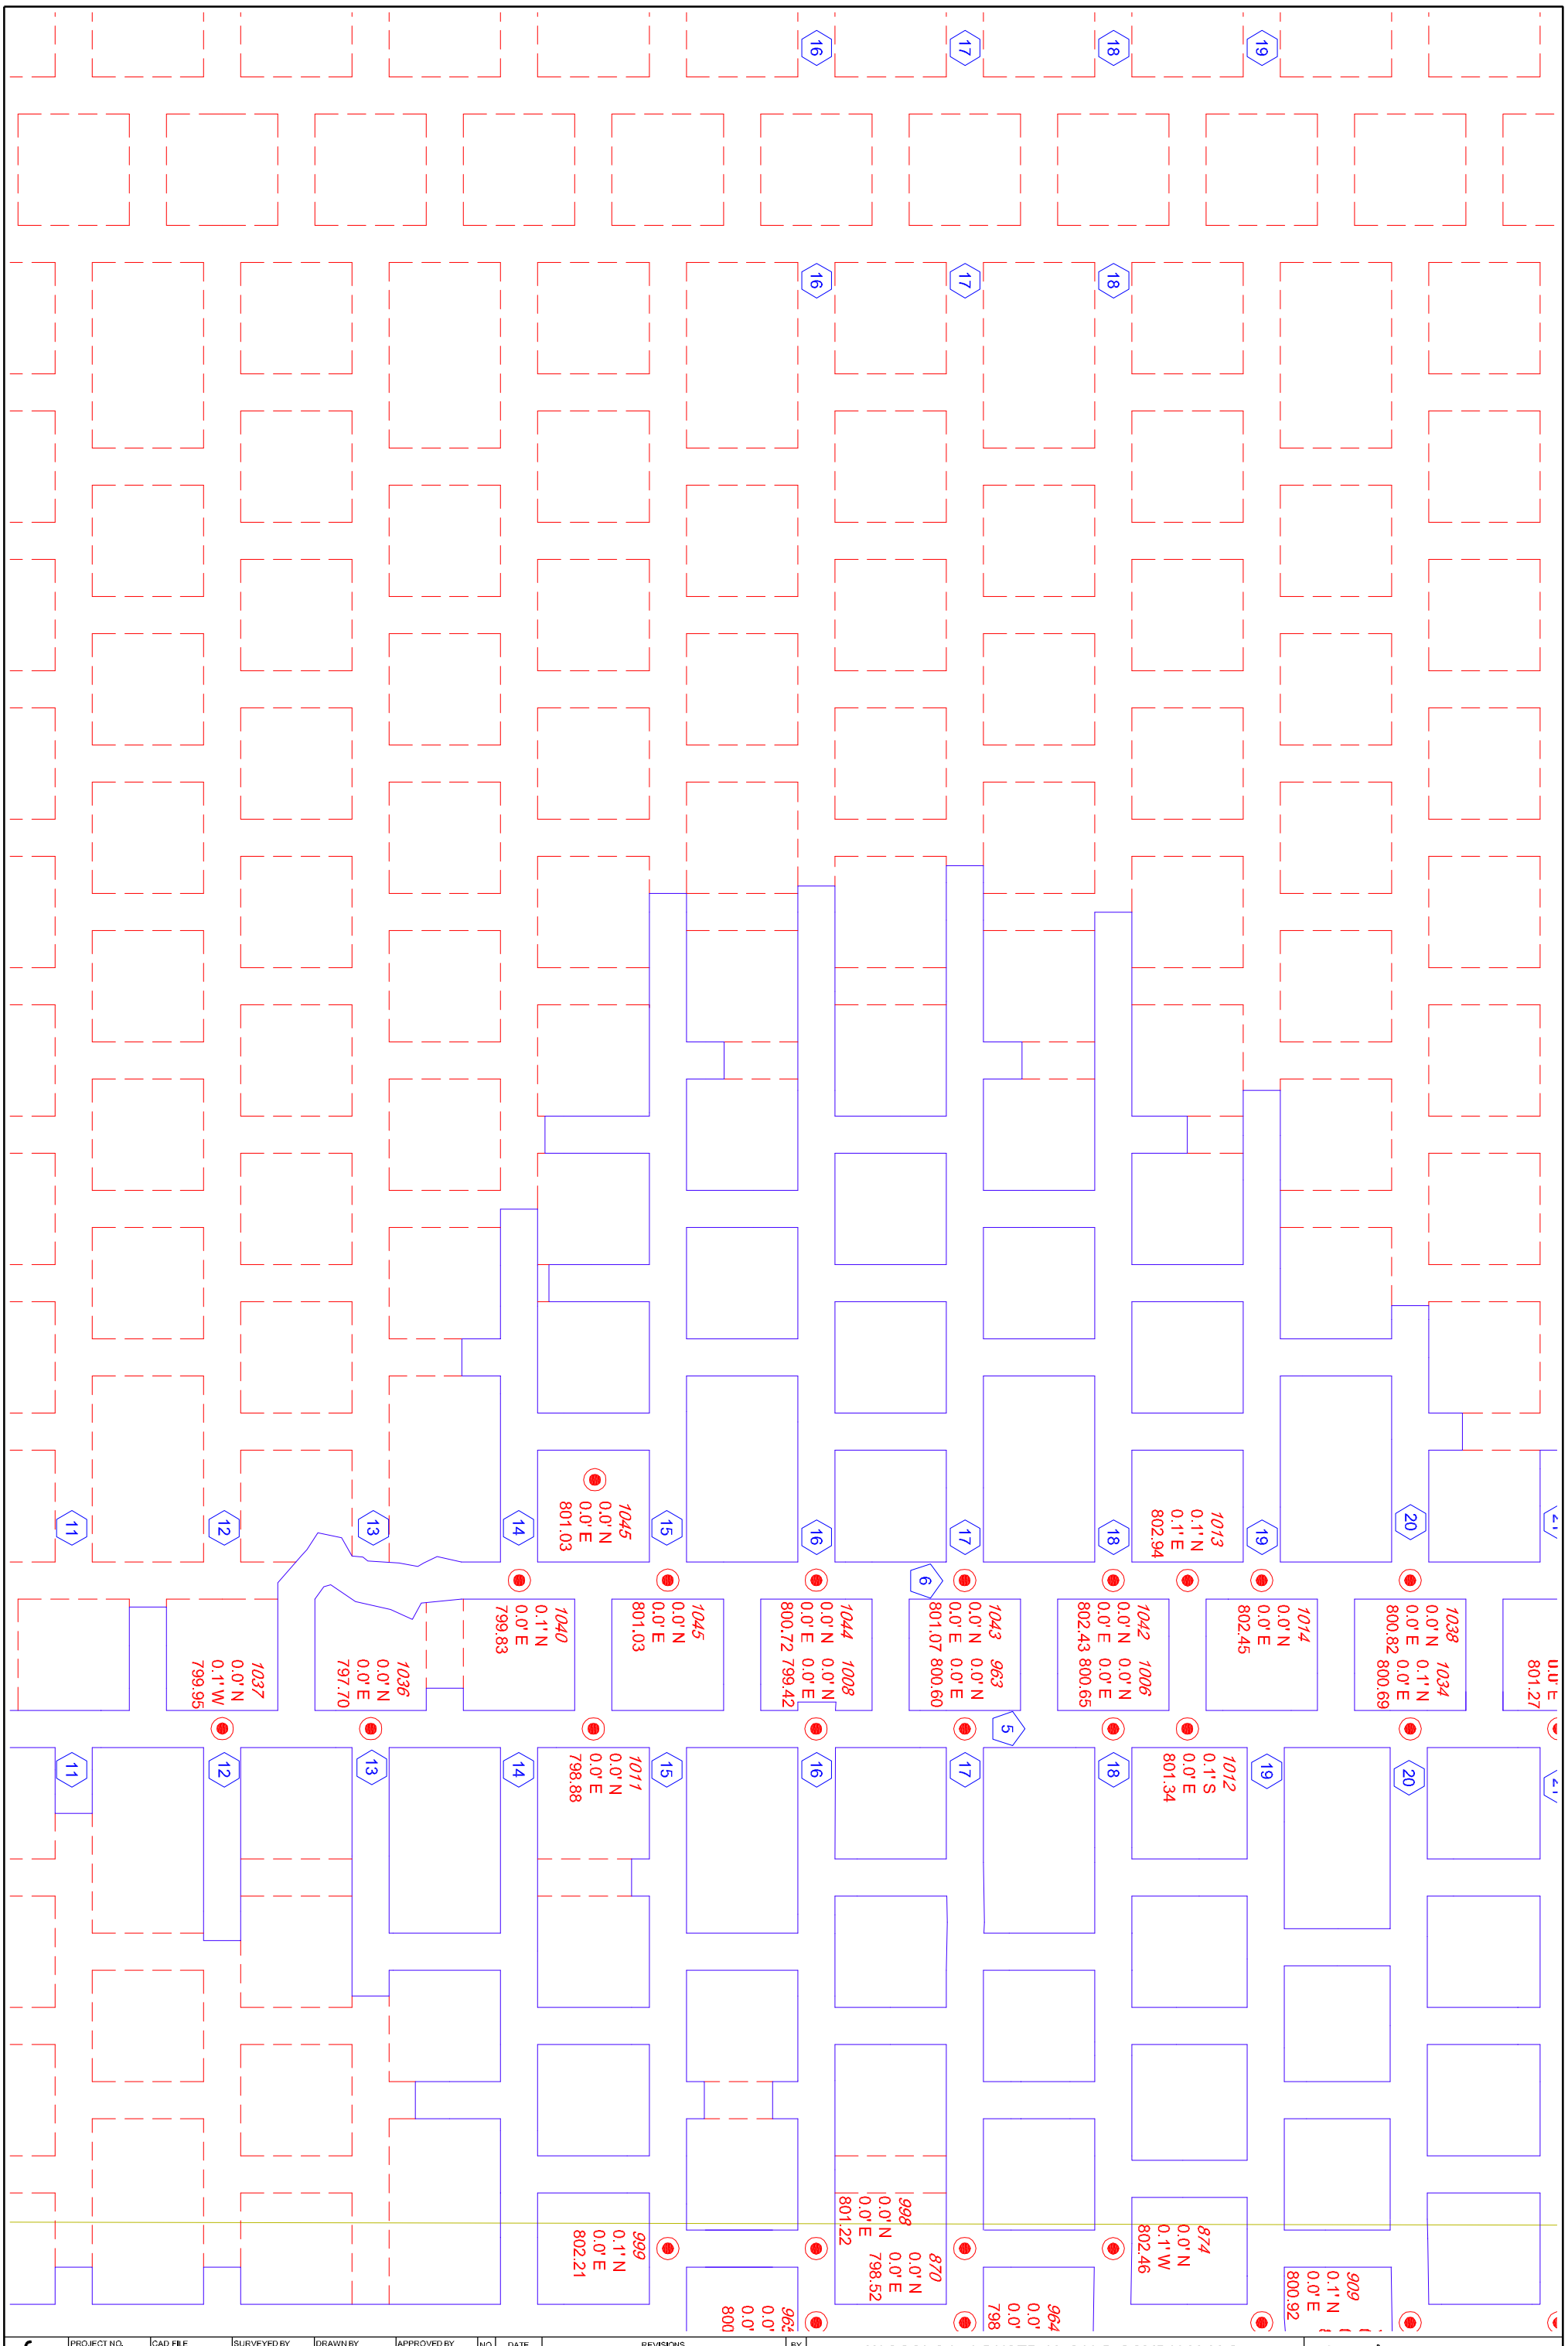

J-11D
SHEET NO.

PROJECT NO.	CAD FILE	SURVEYED BY	DRAWN BY	APPROVED BY
18-0609	18-0609.dwg	TMH	TMH	
DATE	**CRD FILE**	**SURVEY DATE**	**CHECKED BY**	**SCALE**
10/24/2018	18-0609.crd	10/3/2018	TMH	1"=100'

NO.	DATE	REVISIONS	BY
1	11/9/2018	CONTROL POINTS	TMH

WISCONSIN INDUSTRIAL SAND COMPANY, LLC
A DIVISION OF COVIA HOLDINGS CORP.
MAIDEN ROCK, WISCONSIN
CONTROL POINT DETAIL MAP

HEALY LAND SURVEYING
Healy Land Surveying
P.O. Box 221
Niagara, WI 54151
Phone:715-548-0566
info@healysurveying.com